NOTE:
FABRICATED FITTINGS ARE AVAILABLE IN TEES, WYES, REDUCERS, 45° BENDS.

WATERTIGHT (WT) JOINTS SHOWN. SOIL-TIGHT (ST) FITTINGS ARE ALSO AVAILABLE.

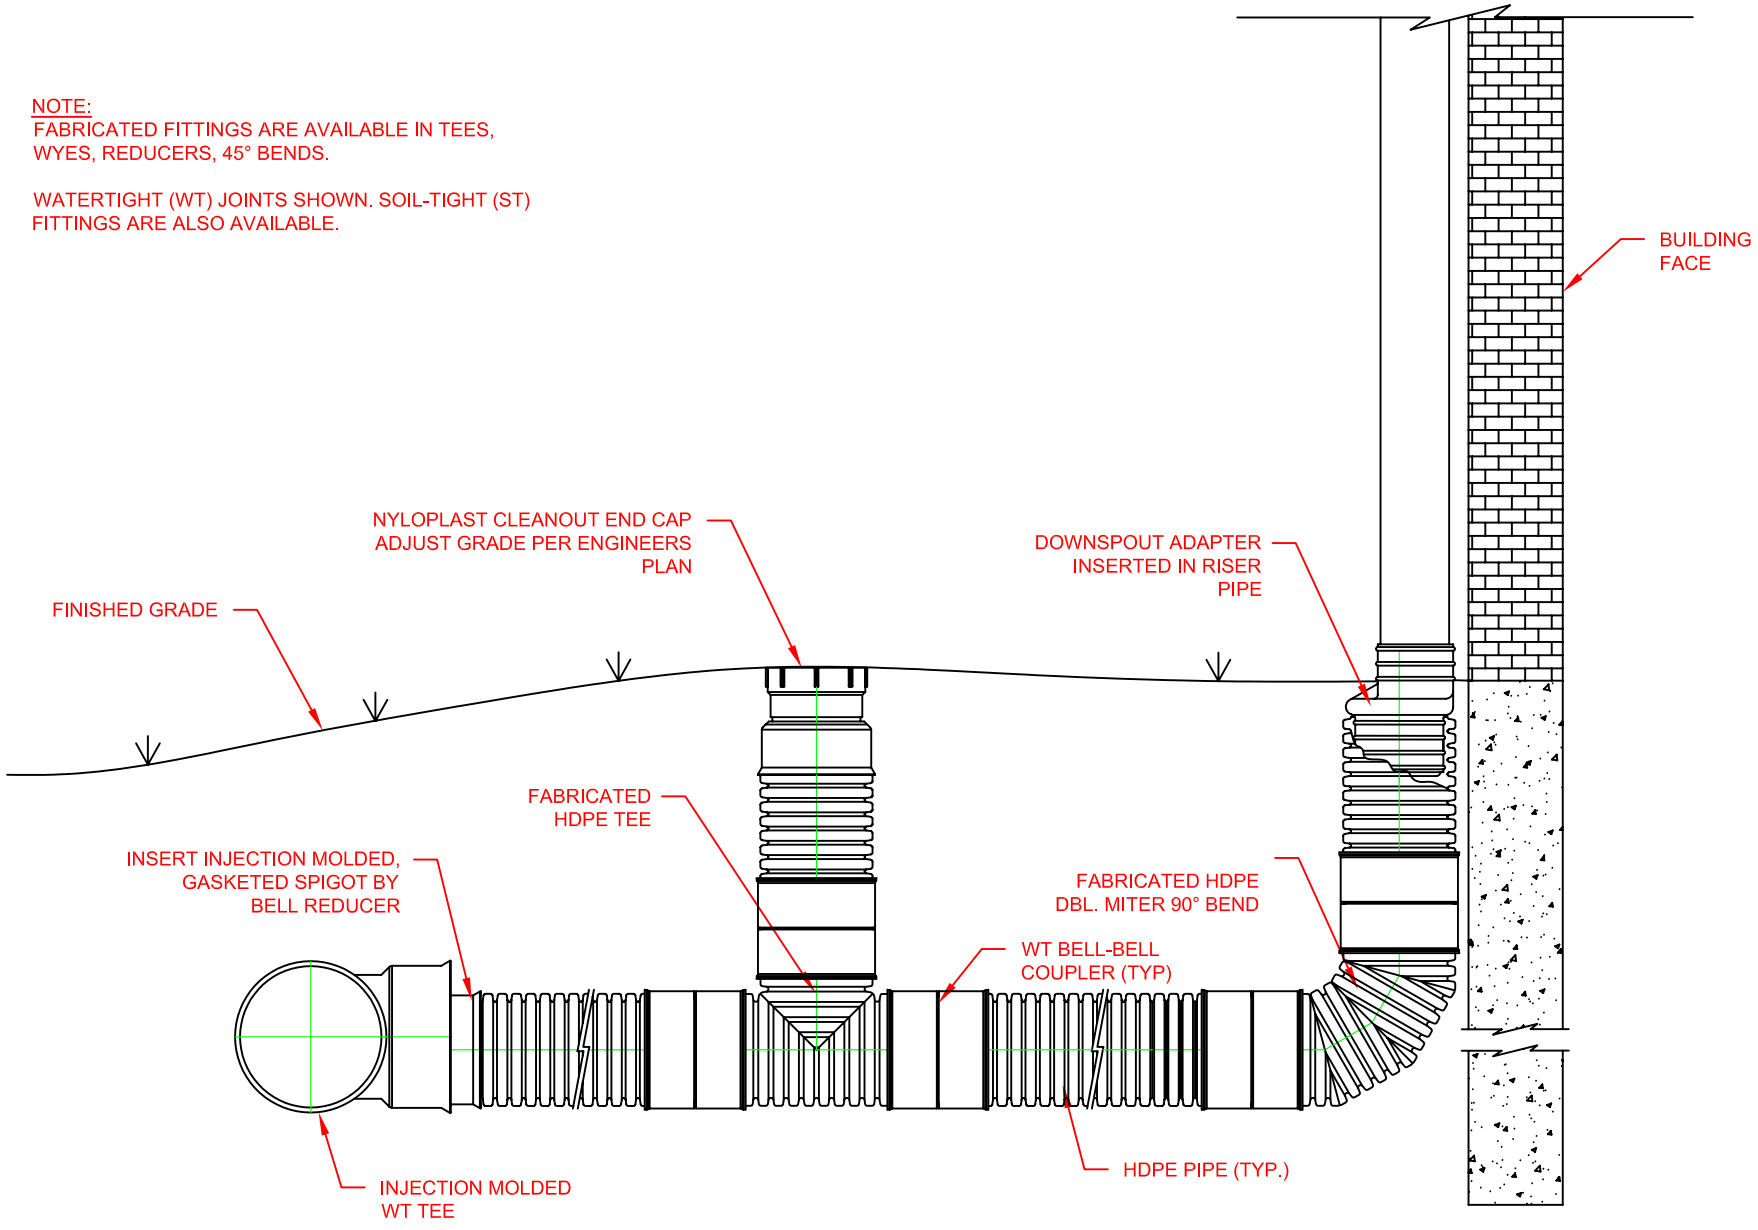

© 2007 HANCOR, INC.

REV.	DESCRIPTION	BY	MM/DD/YY	CHK'D
1	UPDATED DRAWING	TJR	01/11/07	CKS

HANCOR, INC. HAS PREPARED THIS DETAIL BASED ON INFORMATION PROVIDED TO HANCOR. THIS DRAWING IS INTENDED TO DEPICT THE COMPONENTS AS REQUESTED. HANCOR HAS NOT PERFORMED ANY ENGINEERING OR DESIGN SERVICES FOR THIS PROJECT, NOR HAS HANCOR INDEPENDENTLY VERIFIED THE INFORMATION SUPPLIED. THE INSTALLATION DETAILS PROVIDED HEREIN ARE GENERAL RECOMMENDATIONS AND ARE NOT SPECIFIC FOR THIS PROJECT. THE DESIGN ENGINEER SHALL REVIEW THESE DETAILS PRIOR TO CONSTRUCTION. IT IS THE DESIGN ENGINEERS RESPONSIBILITY TO ENSURE THE DETAILS PROVIDED HEREIN MEETS OR EXCEEDS THE APPLICABLE NATIONAL, STATE, OR LOCAL REQUIREMENTS AND TO ENSURE THAT THE DETAILS PROVIDED HEREIN ARE ACCEPTABLE FOR THIS PROJECT.

ROOD DRAIN W/45 DEG FABRICATED TEE CLEANOUT

DRAWING NUMBER: STD-1004

Hancor
401 OLIVE ST.
FINDLAY, OHIO 45839

DRAWN BY:	KSK
DATE:	03.19.04
CK'D BY:	
SCALE:	NTS
SHEET	1 OF 1

S:\AppEng-shared\AD6-Hancor Standard Details\1000 Series - Residential Drainage\Hancor\1004_Roof_Drain_(Tee_Cleanout_Fab_Fitting).dwg, Model, 10/2/2007 4:15:47 PM, cdimmers, Adobe PDF