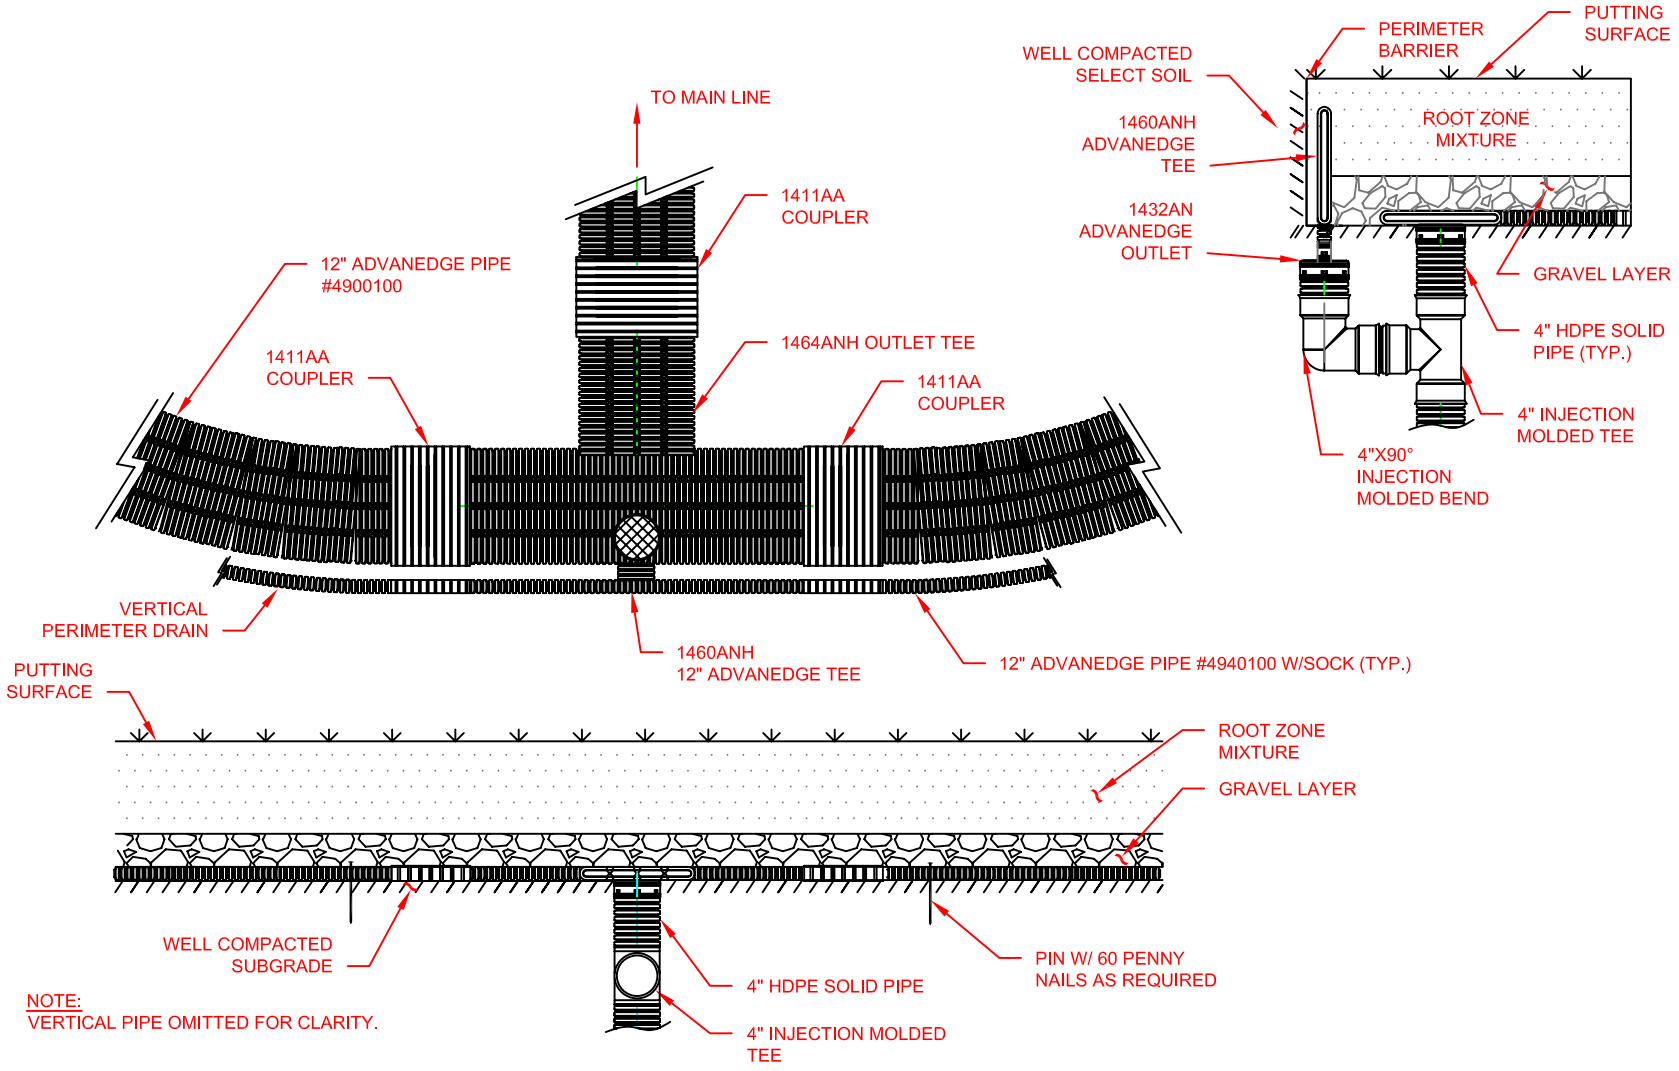

REV.	DESCRIPTION	BY	MM/DD/YY	CHK'D
1	GENERAL UPDATE	CKS	10/22/07	

HANCOR, INC. HAS PREPARED THIS DETAIL BASED ON INFORMATION PROVIDED TO HANCOR. THIS DRAWING IS INTENDED TO DEPICT THE COMPONENTS AS REQUESTED. HANCOR HAS NOT PERFORMED ANY ENGINEERING OR DESIGN SERVICES FOR THIS PROJECT, NOR HAS HANCOR INDEPENDENTLY VERIFIED THE INFORMATION SUPPLIED. THE INSTALLATION DETAILS PROVIDED HEREIN ARE GENERAL RECOMMENDATIONS AND ARE NOT SPECIFIC FOR THIS PROJECT. THE DESIGN ENGINEER SHALL REVIEW THESE DETAILS PRIOR TO CONSTRUCTION. IT IS THE DESIGN ENGINEERS RESPONSIBILITY TO ENSURE THE DETAILS PROVIDED HEREIN MEETS OR EXCEEDS THE APPLICABLE NATIONAL, STATE, OR LOCAL REQUIREMENTS AND TO ENSURE THAT THE DETAILS PROVIDED HEREIN ARE ACCEPTABLE FOR THIS PROJECT.

ADVANEDGE PERIMETER DRAIN USGA GREEN (ALT METHOD)

DRAWING NUMBER: STD-1214

Hancor
401 OLIVE ST.
FINDLAY, OHIO 45839

DRAWN BY:	KAH
DATE:	11/3/04
CK'D BY:	
SCALE:	NTS
SHEET	OF

S:\AppEng-shared\AD6-Hancor Standard Details\1200 Series - Recreation & Turf\Hancor\1214-AdvanEDGE_Perimeter_Drain_USGA_Green_ALT_Method.dwg, Model, 10/23/2007 9:51:07 AM, cslmmers, Adobe PDF